M. A. R. 57 (Rule 116)
Measurement Book

No. B

261188

Serial No. .....

Name of Work ..... From..... To.....

Name of Contractor of nature of Agency .....

Date of commencement of work .....

Date	Full description, etc, of work	Dimensions				Contents	Reference to last Measurement
		Number	Length	Breadth	Depth		
1	2	3	4	5	6	7	8

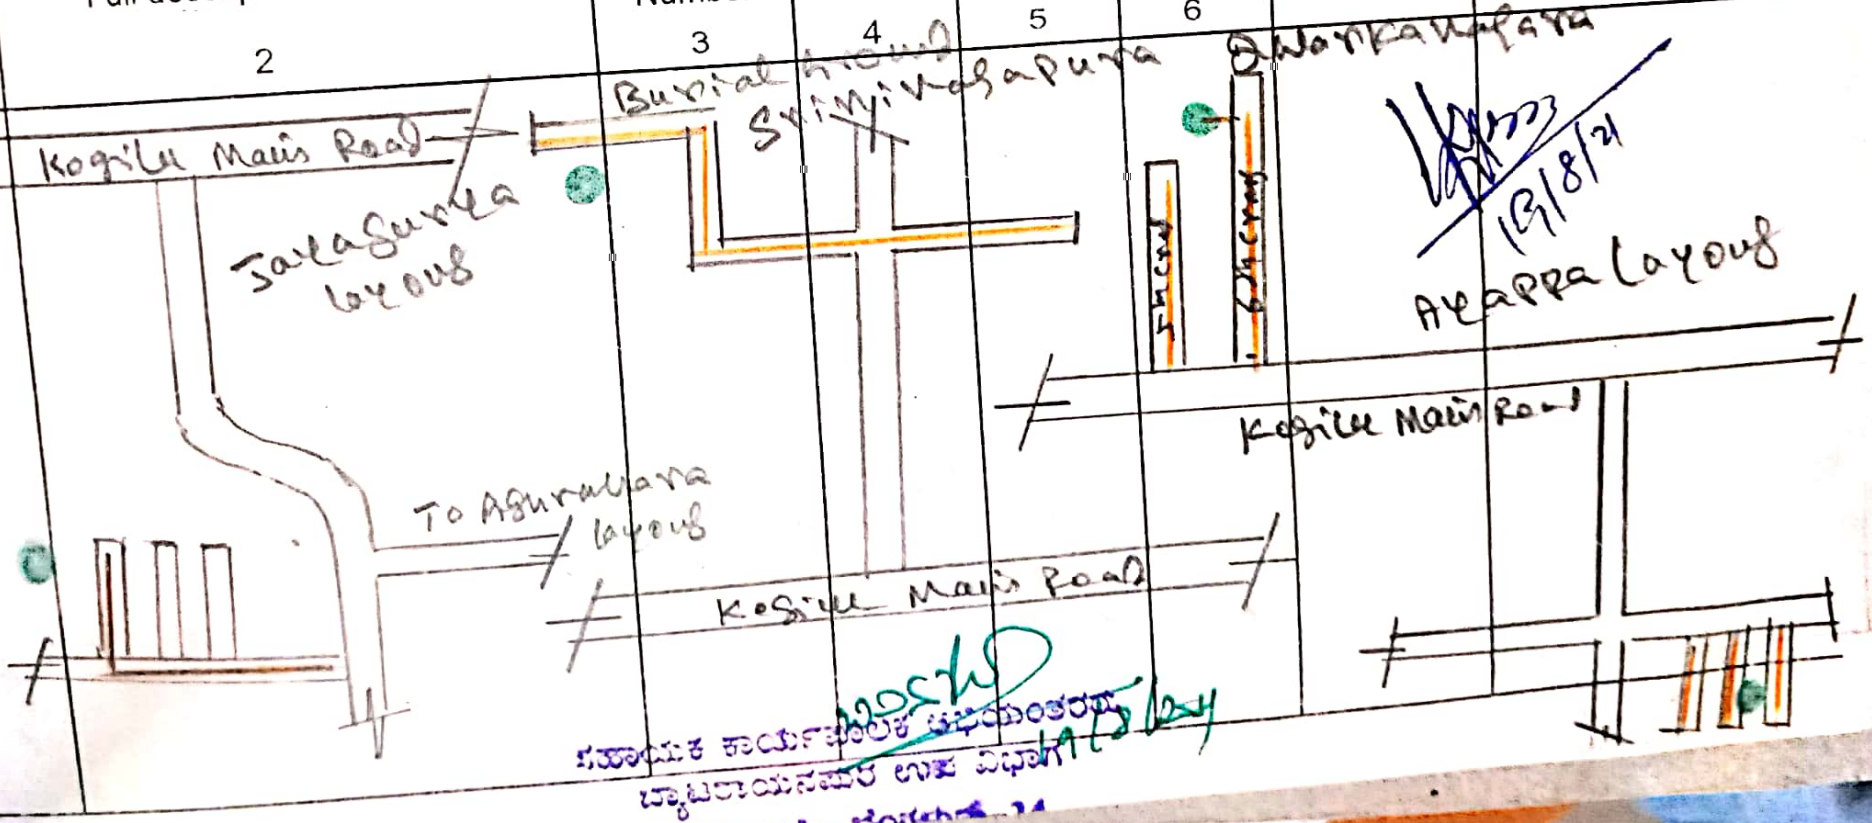

ಸಹಾಯಕ ಕಾರ್ಯಪಾಲಕ ಅಭಿಯಂತರರು
ಬ್ಯಾಟರಾಯನಪುರ ಉಪ ವಿಭಾಗ

Scanned by CamScanner

MEASUREMENT BOOK

Date	Full description, etc, of work	Dimensions				Contents	Reference to last Measurement	Serial / Name / Nam / Date
		Number	Length	Breadth	Depth			
1	2	3	4	5	6	7	8	
	Tippu Nagara							
	Bagalur Main Road Chamundi Layout 14 N		Bande Road				Kogilu Layout 6 Cross	Da 1
	Bagalur Main Road Babanagara MCECHS Layout Kogilu Main Road To Jalakum Railway Track							

ಸಹಾಯಕ ಕಾರ್ಯಪಾಲಕ ಅಭಿಯಂತರರು
ಬೆಸ್ಕಾಂ ವಿಭಾಗ
ಯಲಹಂಕ ಉಪ ವಿಭಾಗ

Scanned by CamScanner

M. A. R. 57 (Rule 116)
Measurement Book

No. B

261189

Serial No. .....

Name of Work ..... From..... To.....

Name of Contractor of nature of Agency .....

Date of commencement of work .....

Date	Full description, etc, of work	Dimensions				Contents	Reference to last Measurement
		Number	Length	Breadth	Depth		
1	2	3	4	5	6	7	8

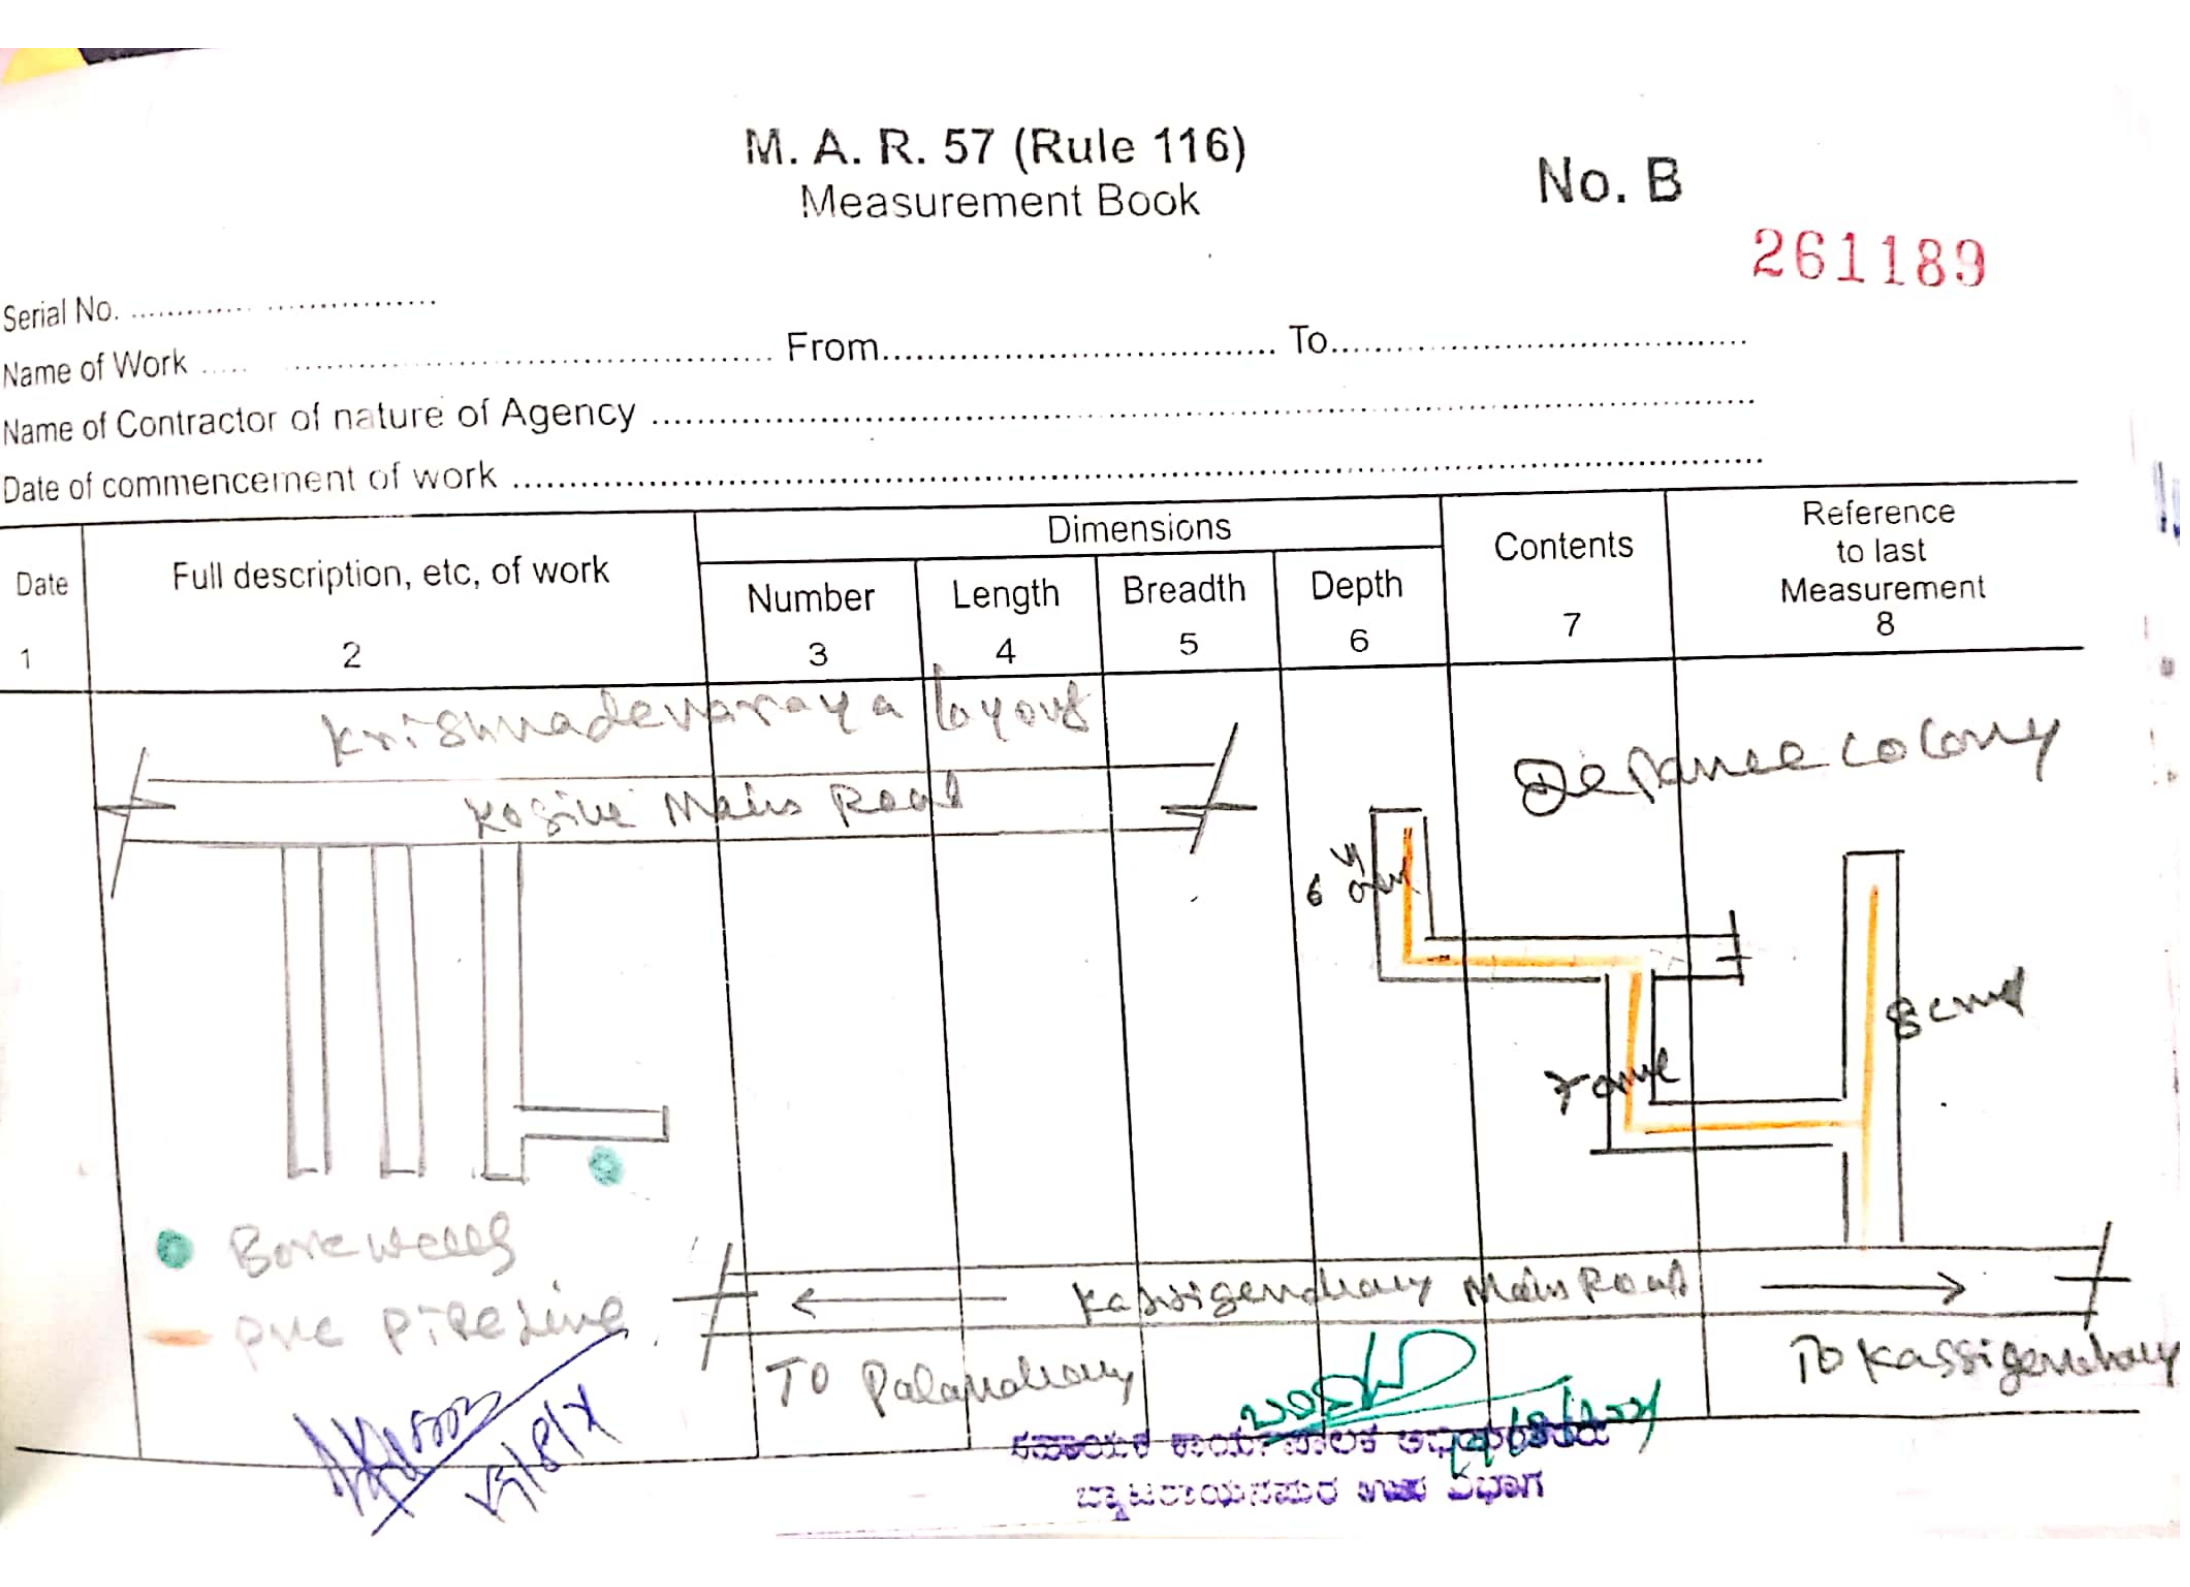

Scanned by CamScanner